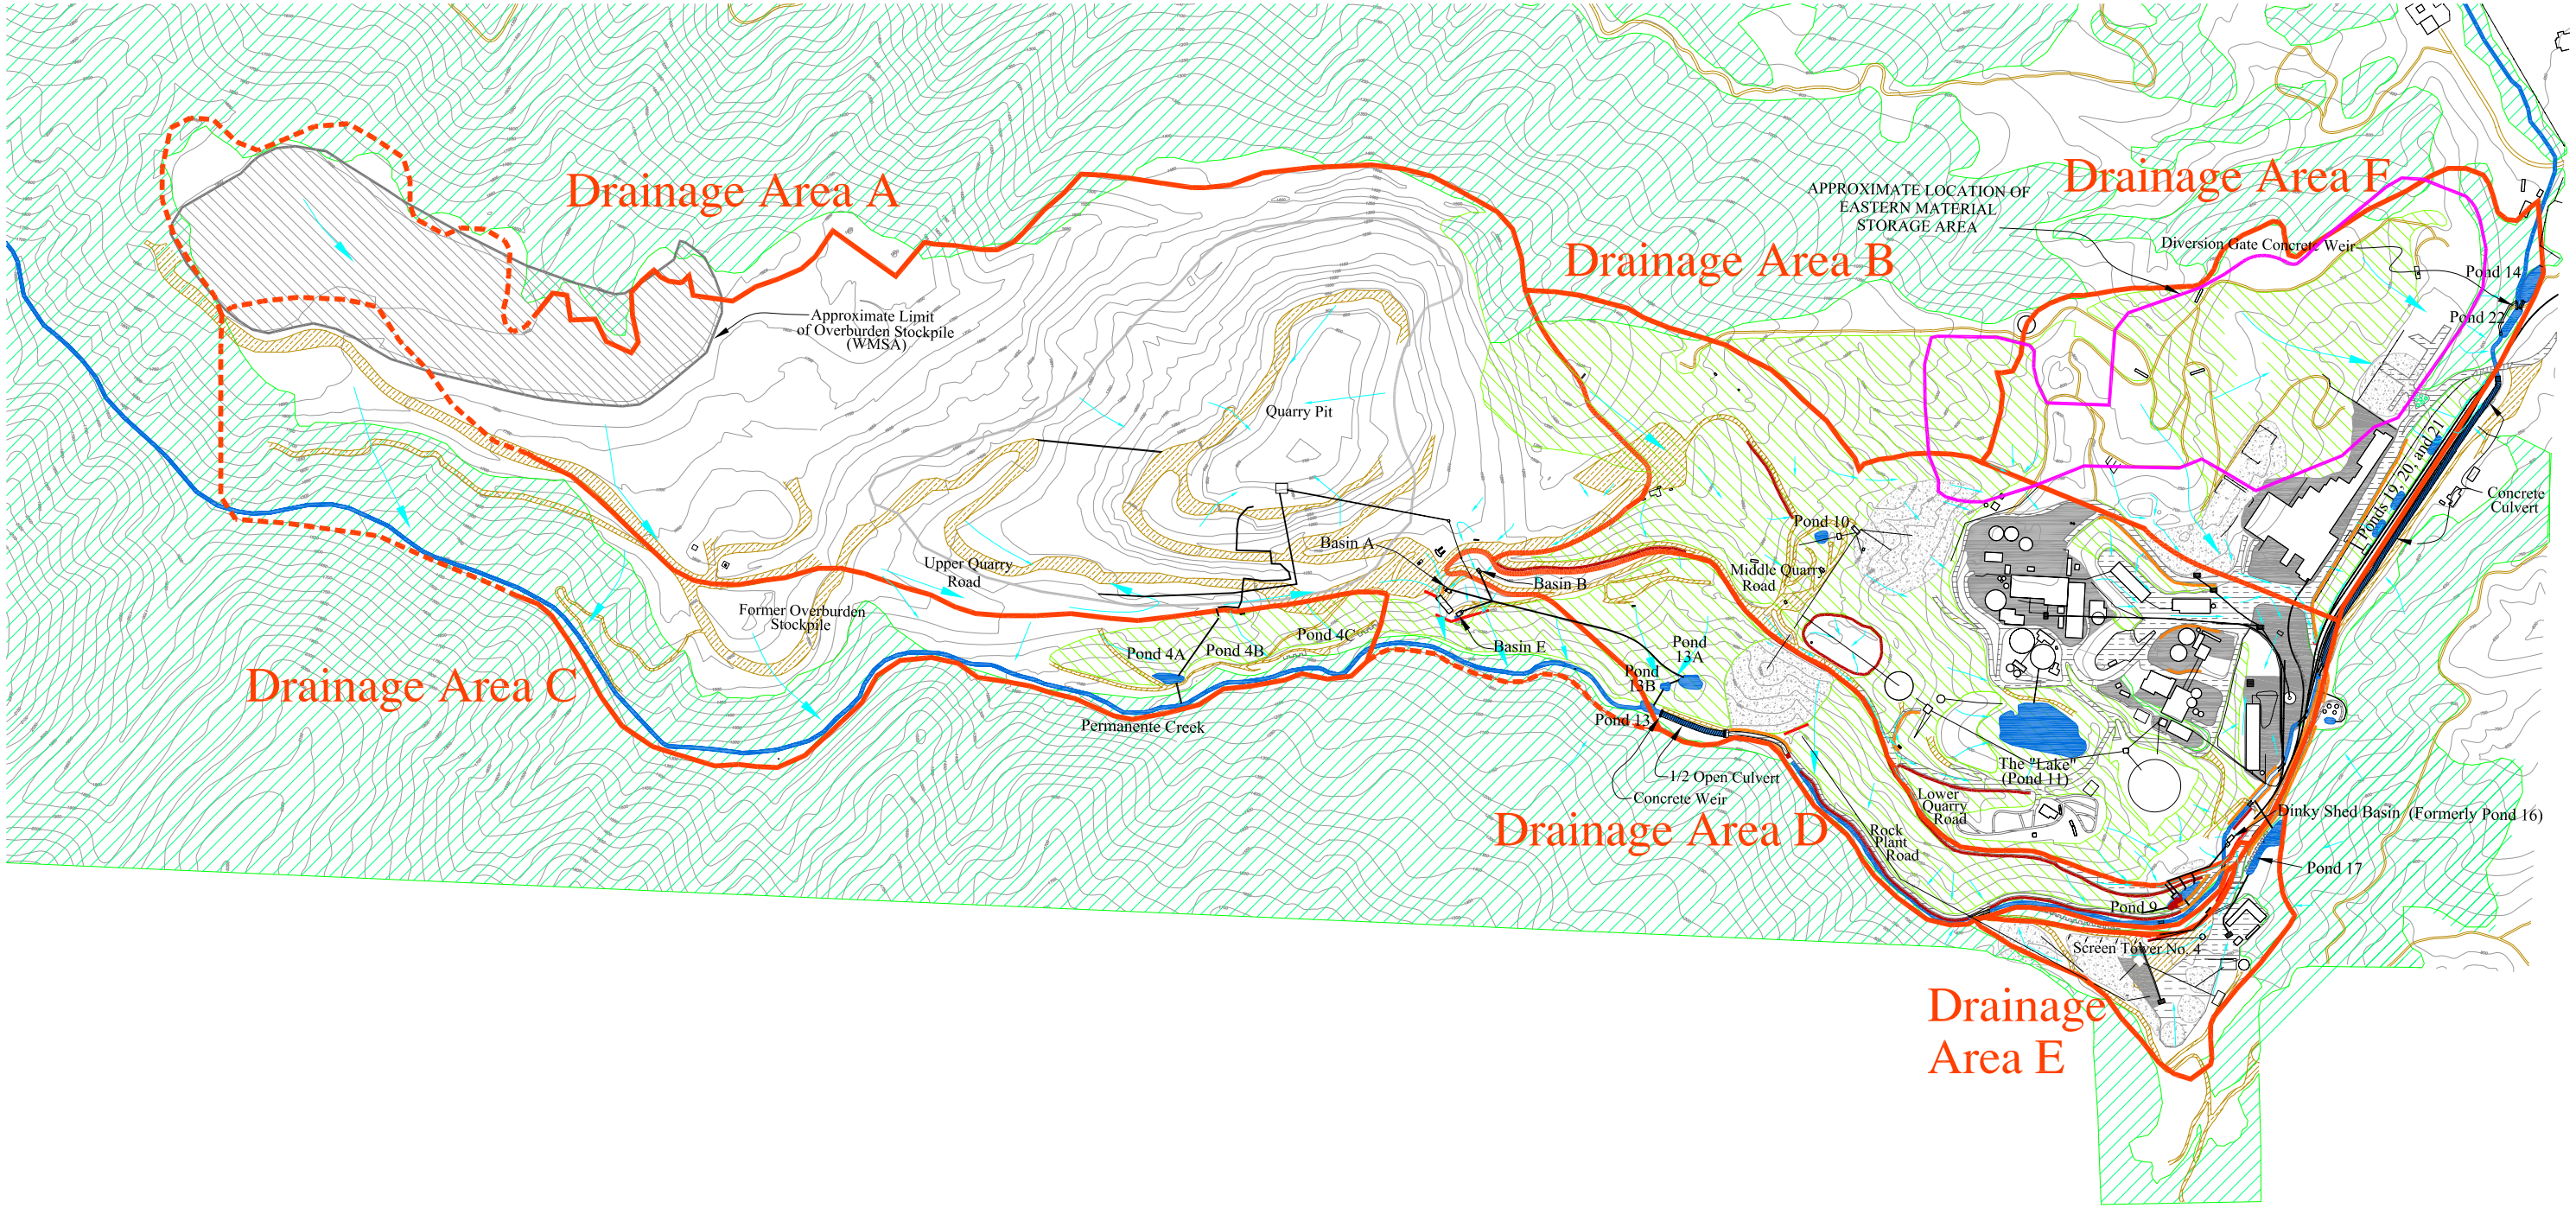

Note: Features and Locations are Approximate.

Legend

- Paved Areas
- Rock / Aggregate Storage Pile
- Unpaved Roads and Areas
- Paved Roads and Areas Used as Traffic Ways
- Topographic Contours
- Permanente Creek
- Creek in Culvert
- Settlement Ponds
- Earthen/Rock Berm
- Concrete K-Rail
- Sheet Pile Wall
- Drain Pipe (Proposed)
- Drain Pipe (Existing)
- Drainage Area Boundary (USGS)
- Inferred Drainage Area Boundary (Field Observation)
- Drainage Flow Direction
- Woodland Vegetation
- Vegetated Land (Grassland)

500' 0 500' 1000'
APPROXIMATE SCALE

N

URS Corporation

Hanson Permanente Cement Company, Inc.
Cupertino Quarry and Cement Plant
Storm Water Flow and Drainage Areas

26817600

FEBRUARY 2010 | Figure 3

shanthi_sambhakumar Mar 04, 2010 - 9:14am
P:\SWPPP 2009 - 2010\SWPPP Report\Figures\02.25.10\FIGURE3-022510.dwg