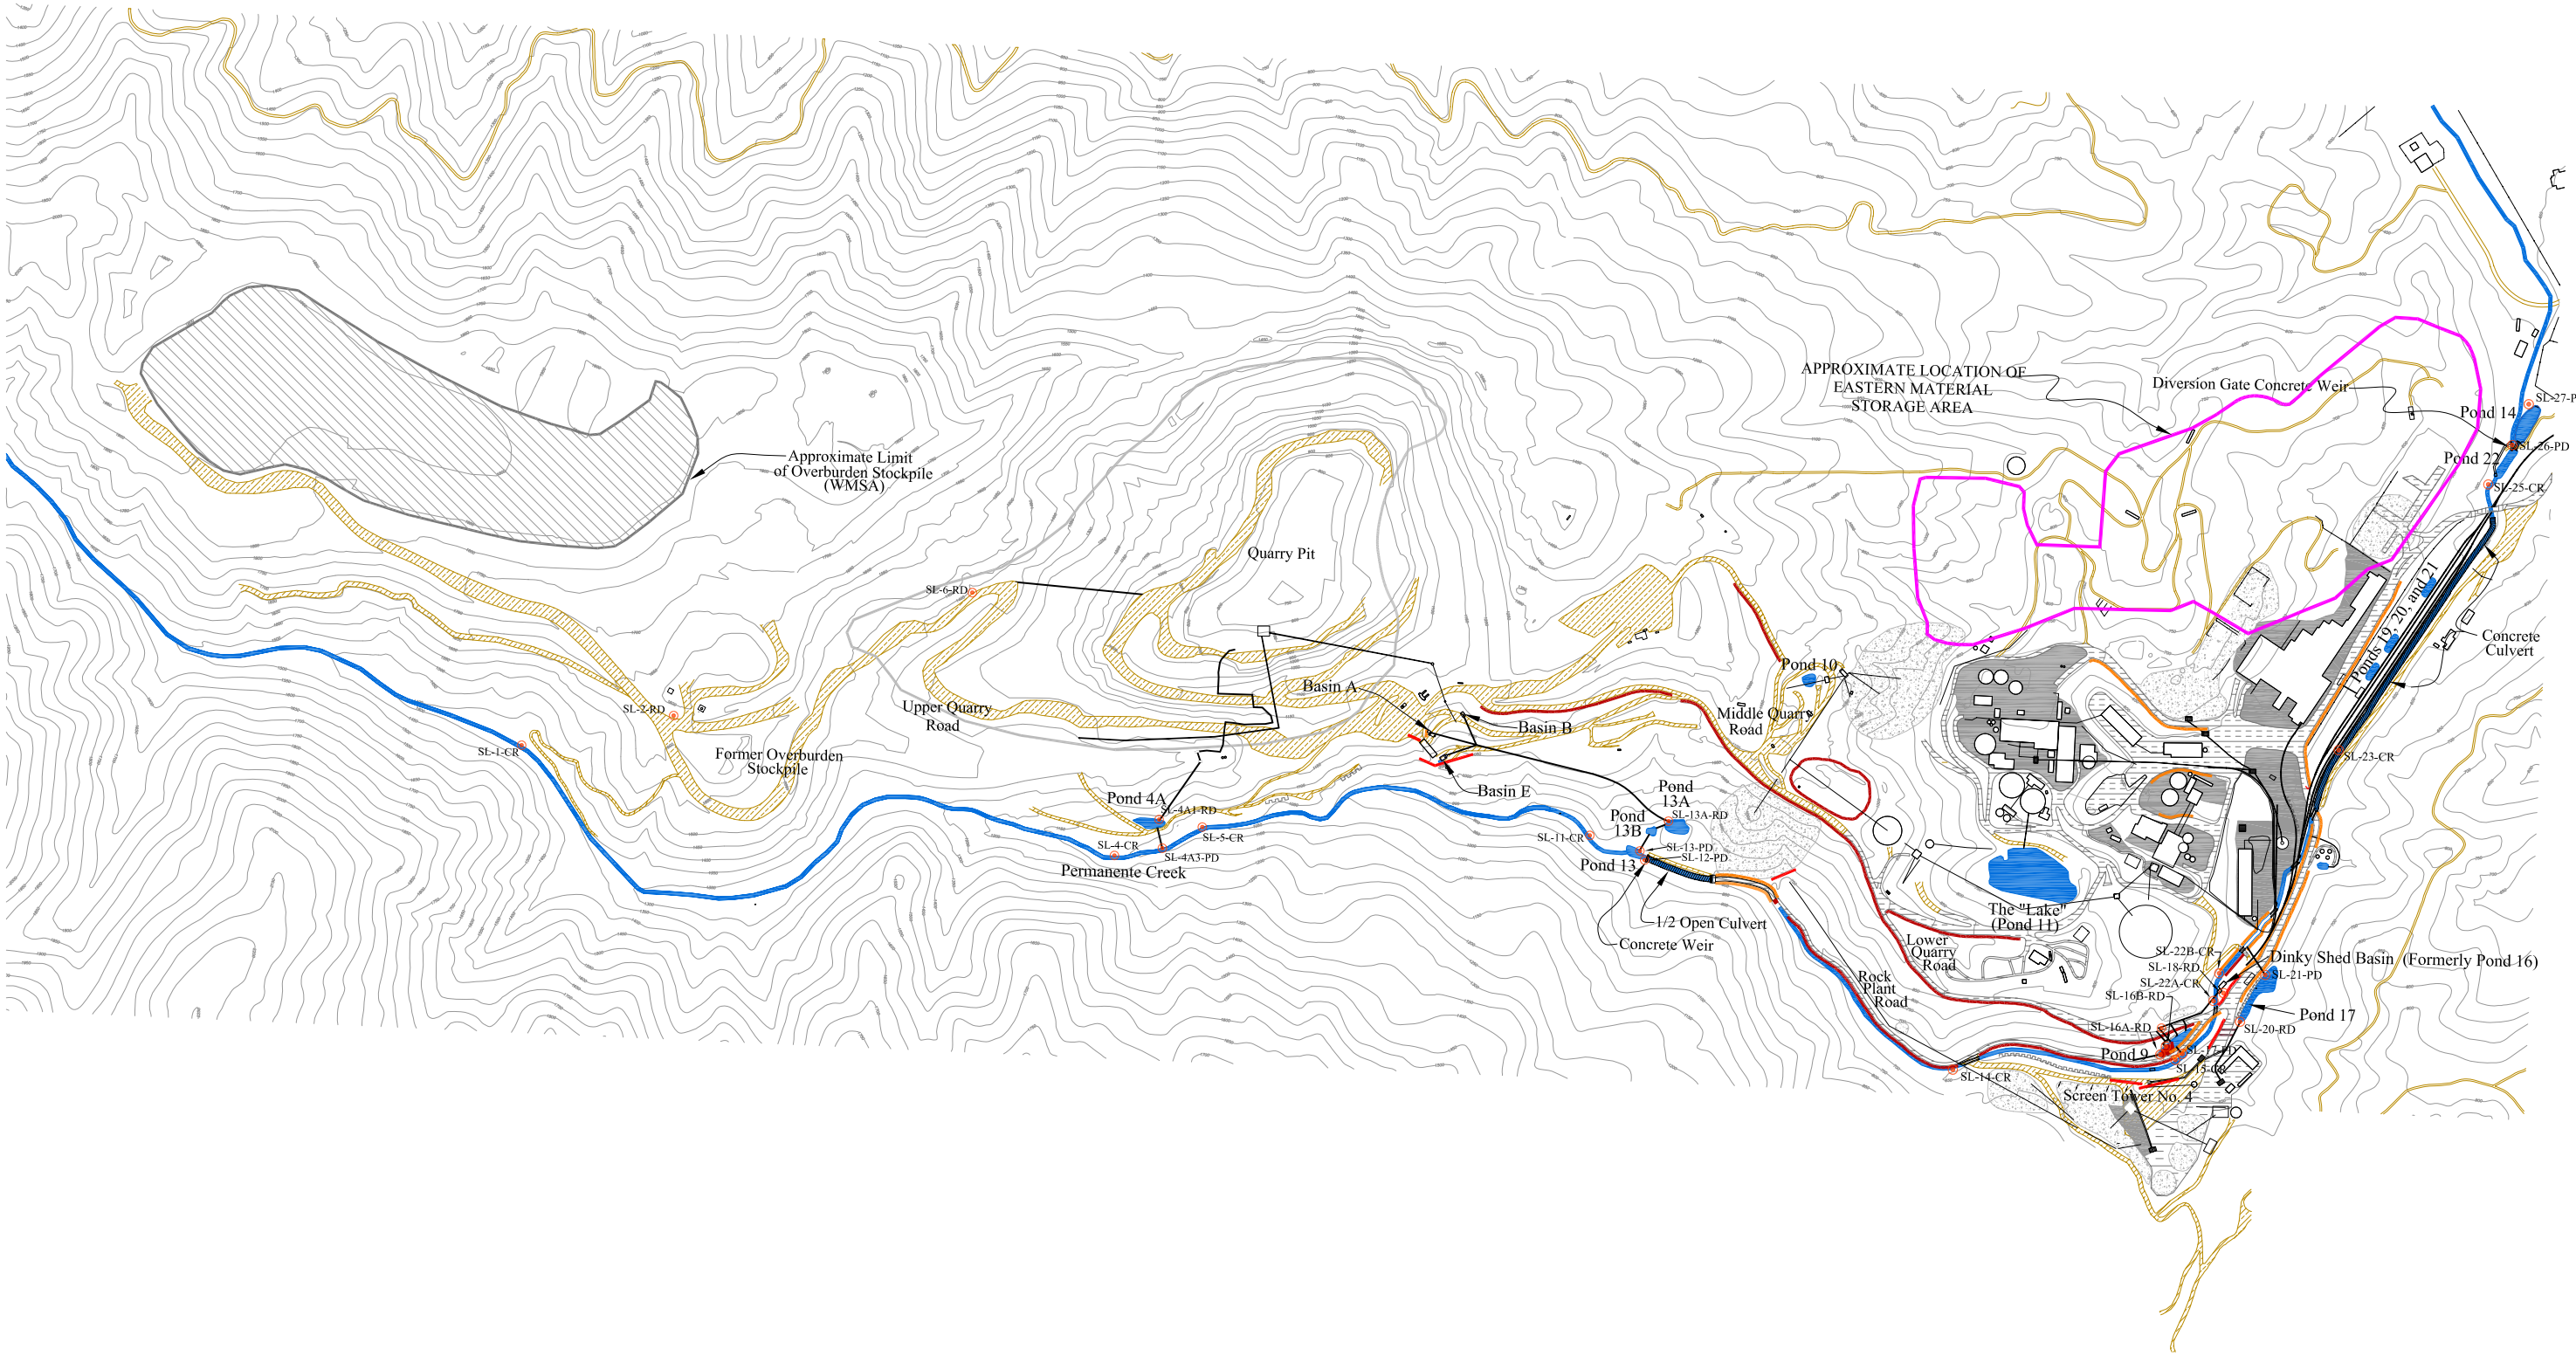

Note: Features and Locations are Approximate.

Legend

- Paved Areas
- Rock / Aggregate Storage Pile
- Unpaved Roads and Areas
- Paved Roads and Areas Used as Traffic Ways
- Topographic Contours
- Permanente Creek
- Creek in Culvert
- Settlement Ponds
- Earthen/Rock Berm
- Concrete K-Rail
- Sheet Pile Wall
- Drain Pipe (Proposed)
- Drain Pipe (Existing)
- Current Stormwater Sampling Location

500' 0 500' 1000'
APPROXIMATE SCALE

N

URS Corporation

Lehigh Southwest Cement Company

Stormwater Sampling Locations

26817600

FEBRUARY 2010

Figure 5

shanthi_sambathkumar Mar 04, 2010 - 9:15am
P:\SWPPP 2009 - 2010\SWPPP Report\Figures\02.25.10\FIGURE5-022510.dwg